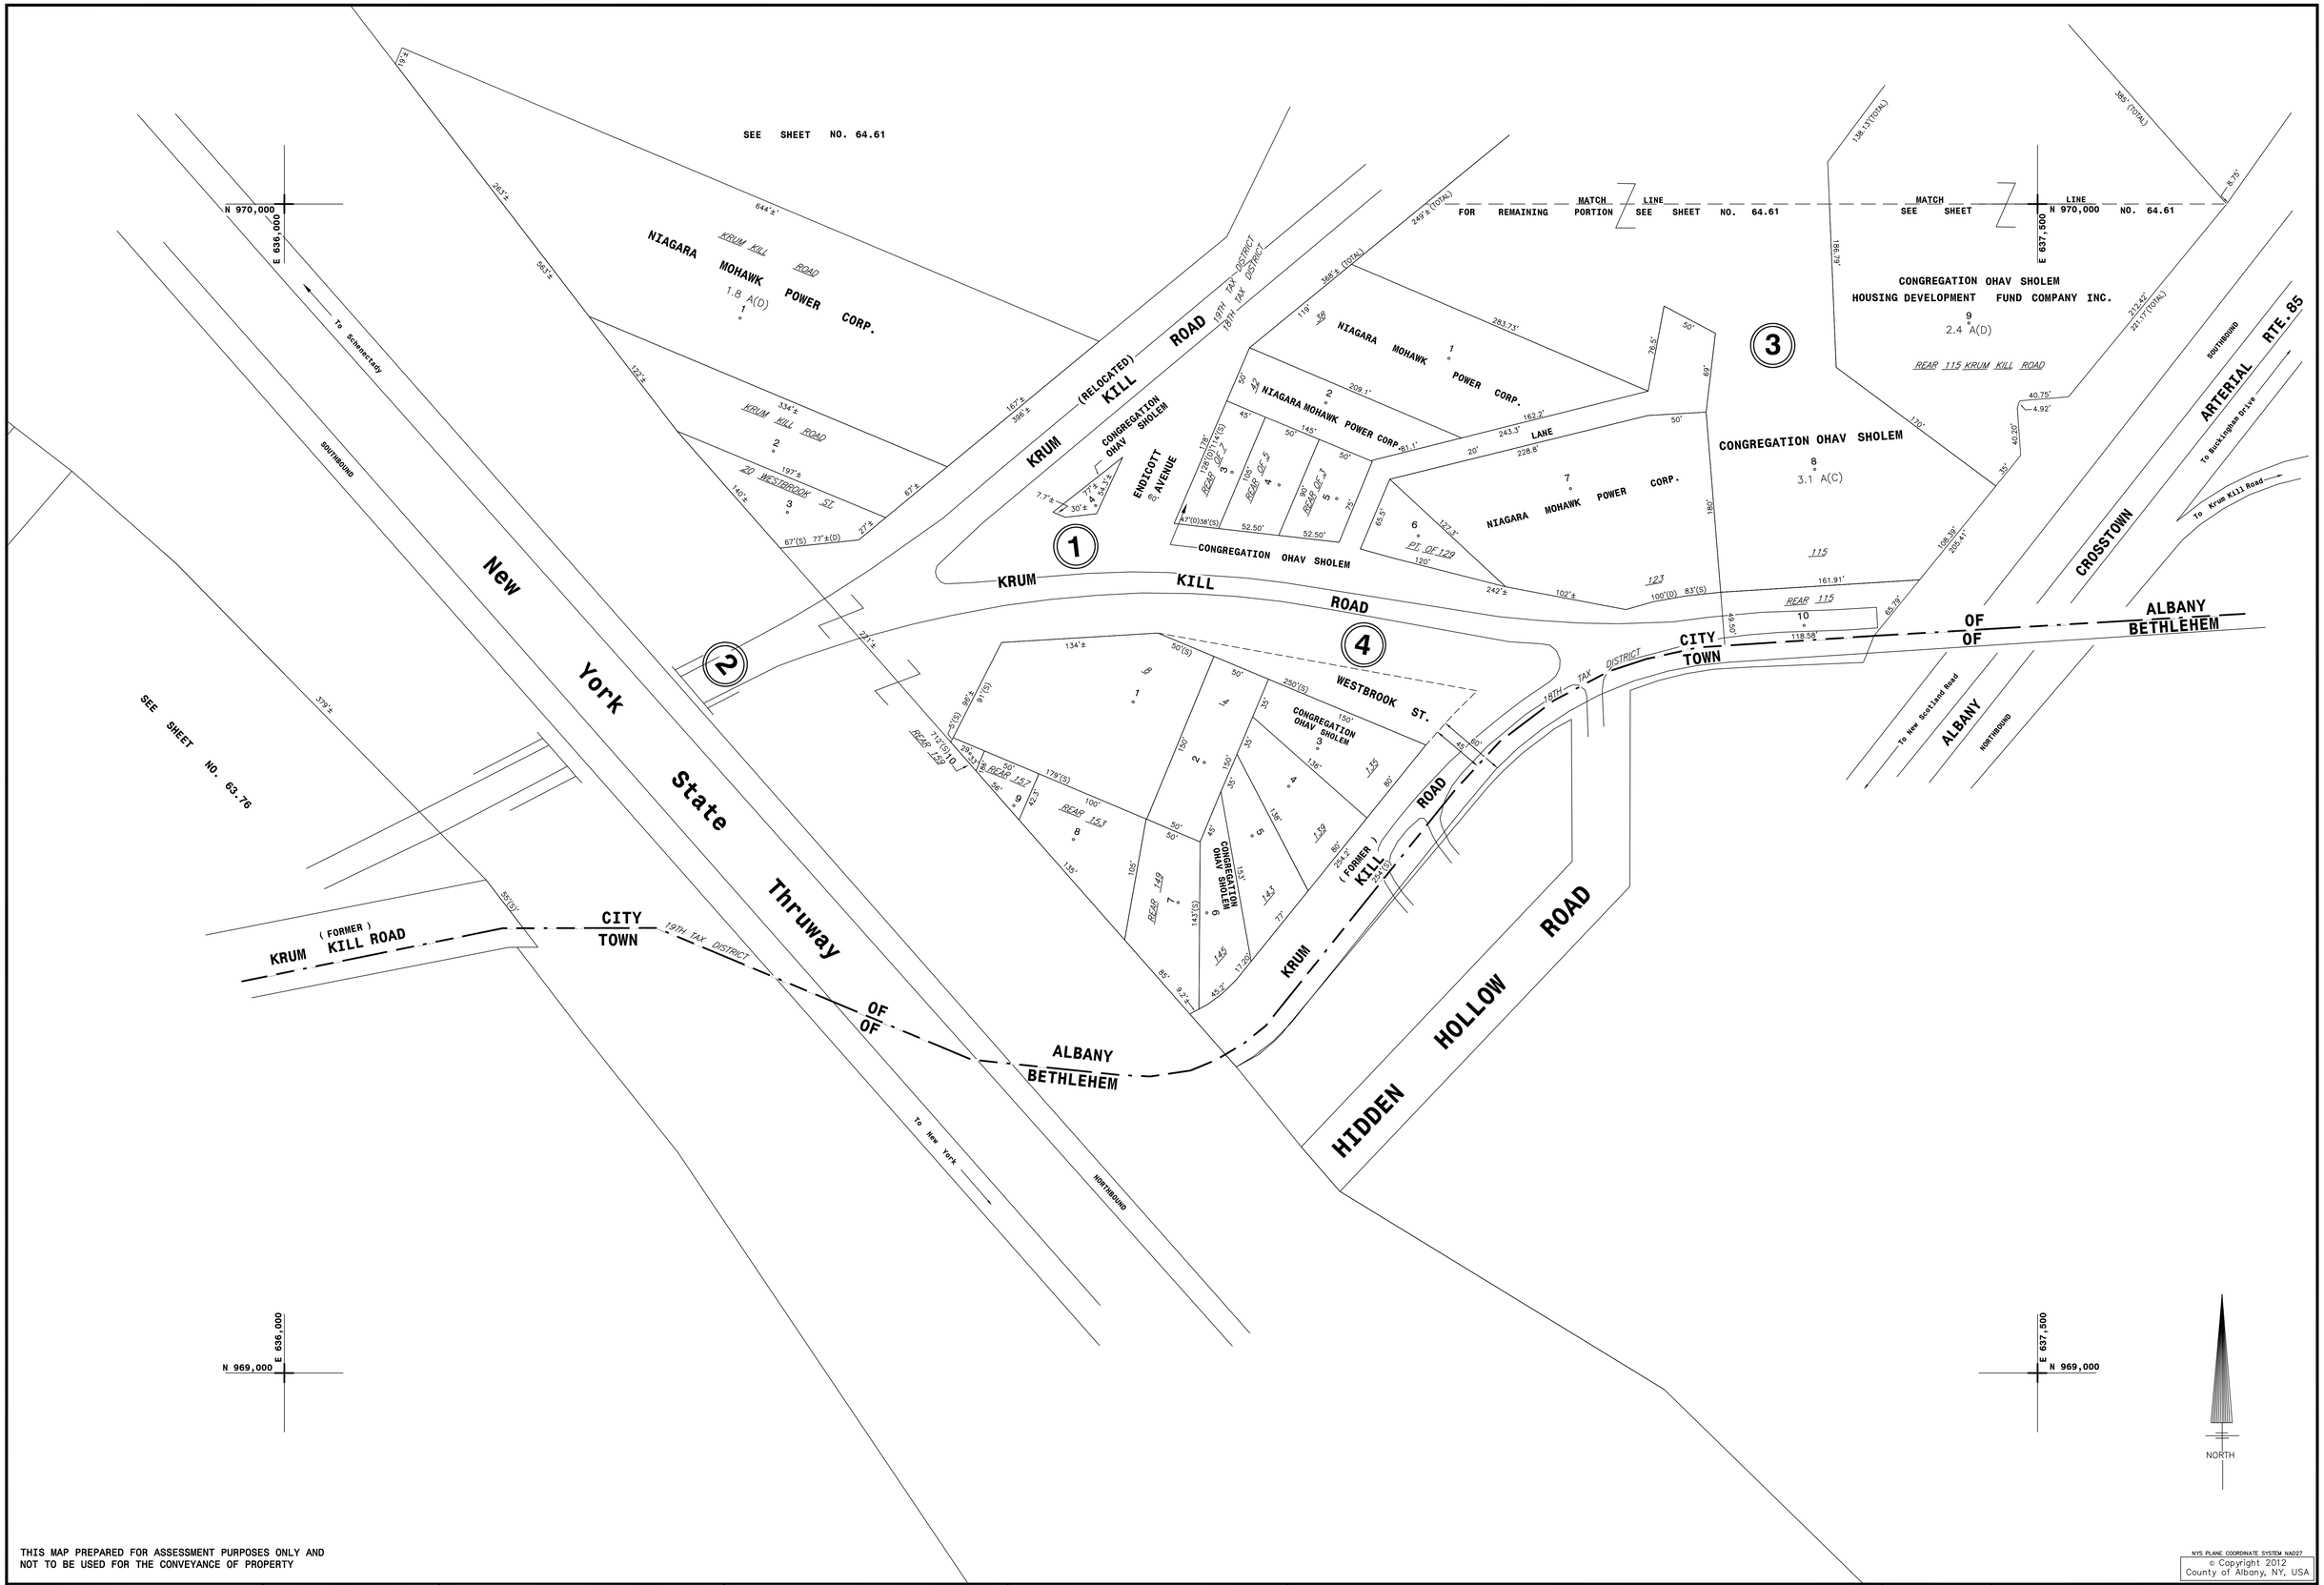

THIS MAP PREPARED FOR ASSESSMENT PURPOSES ONLY AND NOT TO BE USED FOR THE CONVEYANCE OF PROPERTY

NYS PLANE COORDINATE SYSTEM NAD27

© Copyright 2012
County of Albany, NY, USA

AUTHORIZED BY:
ORDINANCE OF THE COMMON COUNCIL
PASSED AUGUST 21, 1972

PREPARED BY:
SMITH & MAHONEY , CONSULTING ENGINEERS
ALBANY , NEW YORK

DIGITAL CONVERSION BY:
THE SANBORN MAP COMPANY INC.
PELHAM, NEW YORK

REVISION TABLE		
DATE	MADE BY	CHANGES OR ADDITIONS

REVISION TABLE		
DATE	MADE BY	CHANGES OR ADDITIONS

REVISION TABLE		
DATE	MADE BY	CHANGES OR ADDITIONS

LEGEND

PROPERTY LINE		CITY LINE		TAX DISTRICT LINE	
ORIGINAL LOT LINE		VILLAGE LINE		FIRE DISTRICT LINE	F
RAIL ROAD		TOWN LINE		DENOTES COMMON OWNER	
STREAM OR DITCH		BLOCK LIMIT		TAX MAP BLOCK NO.	3
ROAD OR RAIL ROAD BNDY.		GREAT LOT LINE		TAX MAP PARCEL NO.	76.00-1-11
STREET CENTERLINE		EASEMENT LINE	E	STREET NUMBER	14
COUNTY LINE		WATER DISTRICT LINE	W	FILED PLAN LOT NO.	12

GREAT LOT NO.	9
CALCULATED ACREAGE	7.5 A (C)
DEED ACREAGE	17.5 A
SCALED DIMENSION	225'(S)
DEED DIMENSION	173.2'
VISUAL CENTER OF PARCEL	•

63.68	64.61	64.62
63.76		64.70
		64.78

SHEET INDEX

TAX MAP 64.69

CITY OF ALBANY

ALBANY COUNTY , NEW YORK

0 50 100
SCALE: 1" = 50'

TAXABLE STATUS DATE: 3/1/12

TAX MAP UPDATED THROUGH MARCH 1, 2012