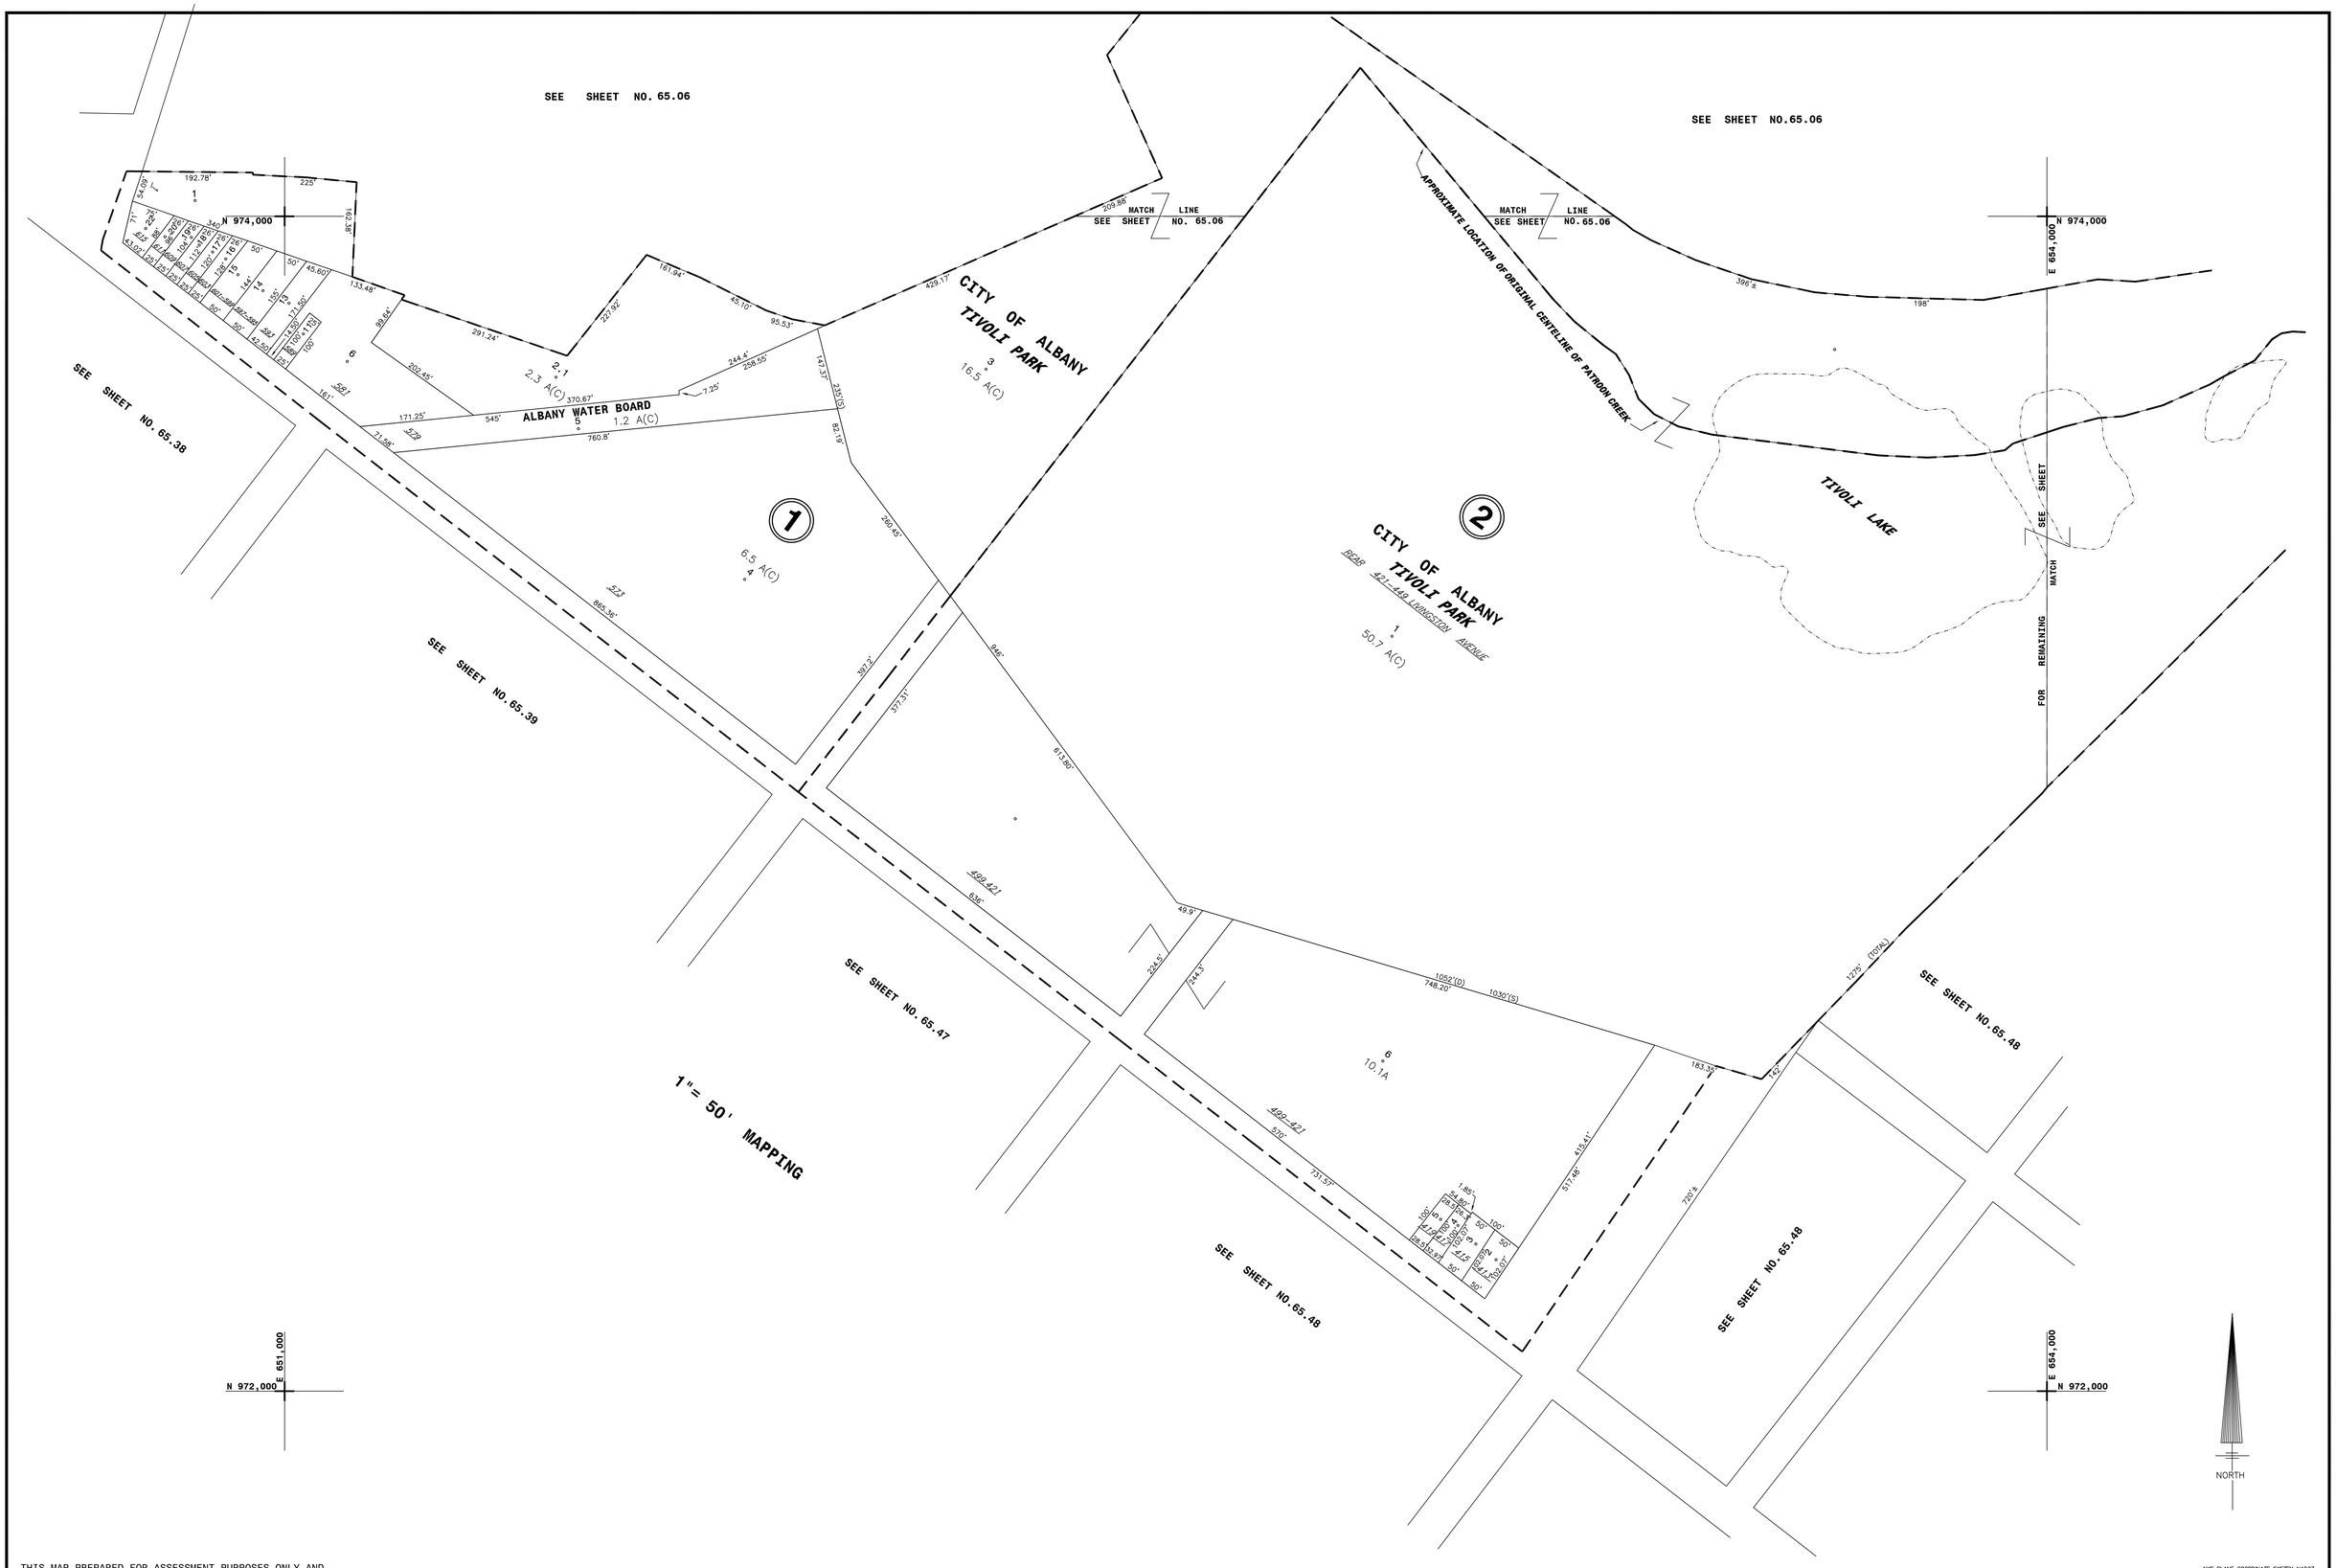

THIS MAP PREPARED FOR ASSESSMENT PURPOSES ONLY AND
NOT TO BE USED FOR THE CONVEYANCE OF PROPERTY

NYS PLANE COORDINATE SYSTEM NAD27

© Copyright 2012
County of Albany, NY, USA

AUTHORIZED BY:
ORDINANCE OF THE COMMON COUNCIL
PASSED AUGUST 21, 1972

PREPARED BY:
SMITH & MAHONEY, CONSULTING ENGINEERS
ALBANY, NEW YORK

DIGITAL CONVERSION BY:
THE SANBORN MAP COMPANY INC.
PELHAM, NEW YORK

REVISION TABLE

DATE	MADE BY	CHANGES OR ADDITIONS
6-19-97	JWV	DEL. 1-2.1,1-2.2 MERGED INTO 1-6 PER CITY MAP 2089
11-06-03	JWV	DEL. 1-21 MERGED WITH 22 PER CM 2323

REVISION TABLE

DATE	MADE BY	CHANGES OR ADDITIONS

REVISION TABLE

DATE	MADE BY	CHANGES OR ADDITIONS

LEGEND

PROPERTY LINE	CITY LINE	TAX DISTRICT LINE	GREAT LOT NO. (9)
ORIGINAL LOT LINE	VILLAGE LINE	FIRE DISTRICT LINE F	CALCULATED ACREAGE 7.5 A (C)
RAIL ROAD	TOWN LINE	DENOTES COMMON OWNER	DEED ACREAGE 17.5 A
STREAM OR DITCH	BLOCK LIMIT	TAX MAP BLOCK NO. (3)	SCALED DIMENSION 225'(S)
ROAD OR RAIL ROAD BNDY.	GREAT LOT LINE	TAX MAP PARCEL NO. 76.00-1-11	DEED DIMENSION 173.2'
STREET CENTERLINE	EASEMENT LINE E	STREET NUMBER 14	VISUAL CENTER OF PARCEL o
COUNTY LINE	WATER DISTRICT LINE W	FILED PLAN LOT NO. 17	

65.05	65.06	65.07
65.39		65.11
65.47	65.48	65.49

SHEET INDEX

TAX MAP 65.10

CITY OF ALBANY

ALBANY COUNTY, NEW YORK

0 100 200
SCALE: 1"=100'

TAXABLE STATUS DATE: 3/1/12

TAX MAP UPDATED THROUGH MARCH 1, 2012